BUILDING IS LAID OUT IN FOUR ZONES: 2 ZONES FOR UPPER/SENIOR RANKS & 2 ZONES FOR MIDDLE/LOWER RANKS. EACH ZONE HAS ITS OWN TOILETS & LAUNDRY.

EACH ZONE IS COMPLETELY SEPARATED FROM OTHER ZONES – ALLOWING THE COMMANDER TO MANAGE THE MALE/FEMALE POPULATION OF STUDENTS AND MAKE ADJUSTMENTS OVER TIME.

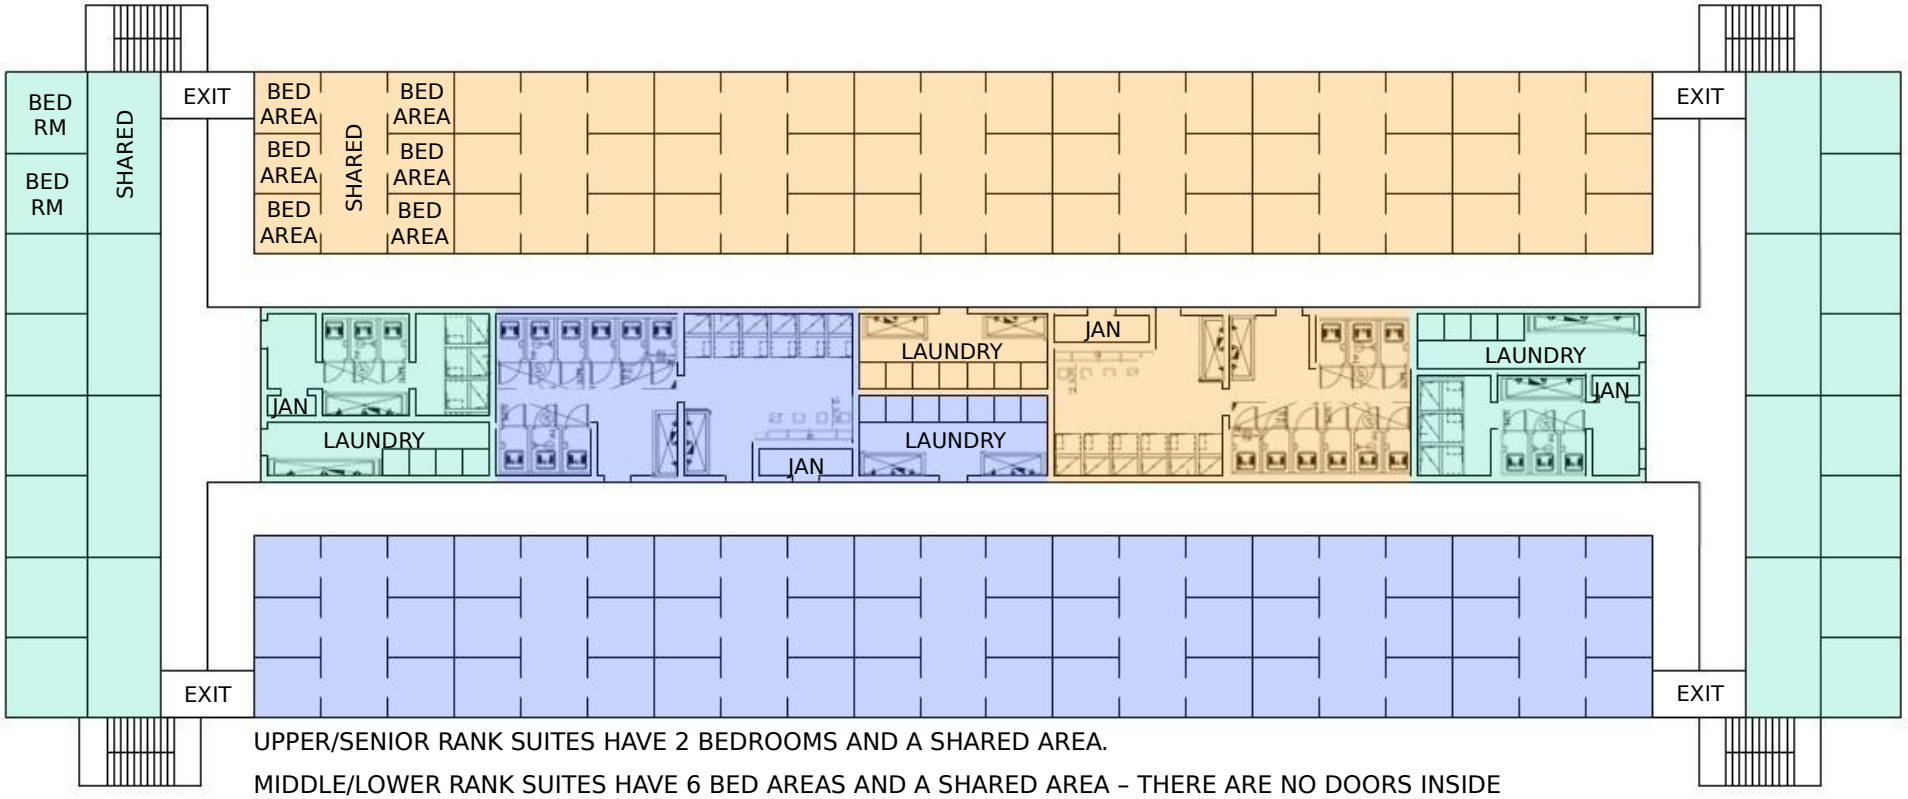

UPPER/SENIOR RANK SUITES HAVE 2 BEDROOMS AND A SHARED AREA.

MIDDLE/LOWER RANK SUITES HAVE 6 BED AREAS AND A SHARED AREA – THERE ARE NO DOORS INSIDE THE SUITE, AND ALL RESIDENTS HAVE IMMEDIATE ACCESS TO THE WINDOW, AS REQUIRED BY FIRE CODES.

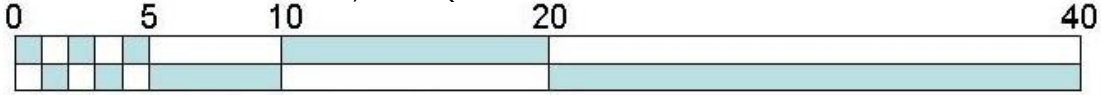

GRAPHIC SCALE IN METERS

1,750 SM PER FLOOR – APPROXIMATELY 24M X 73 SM

Phase II Barracks for 100 Students in Suites

B-30